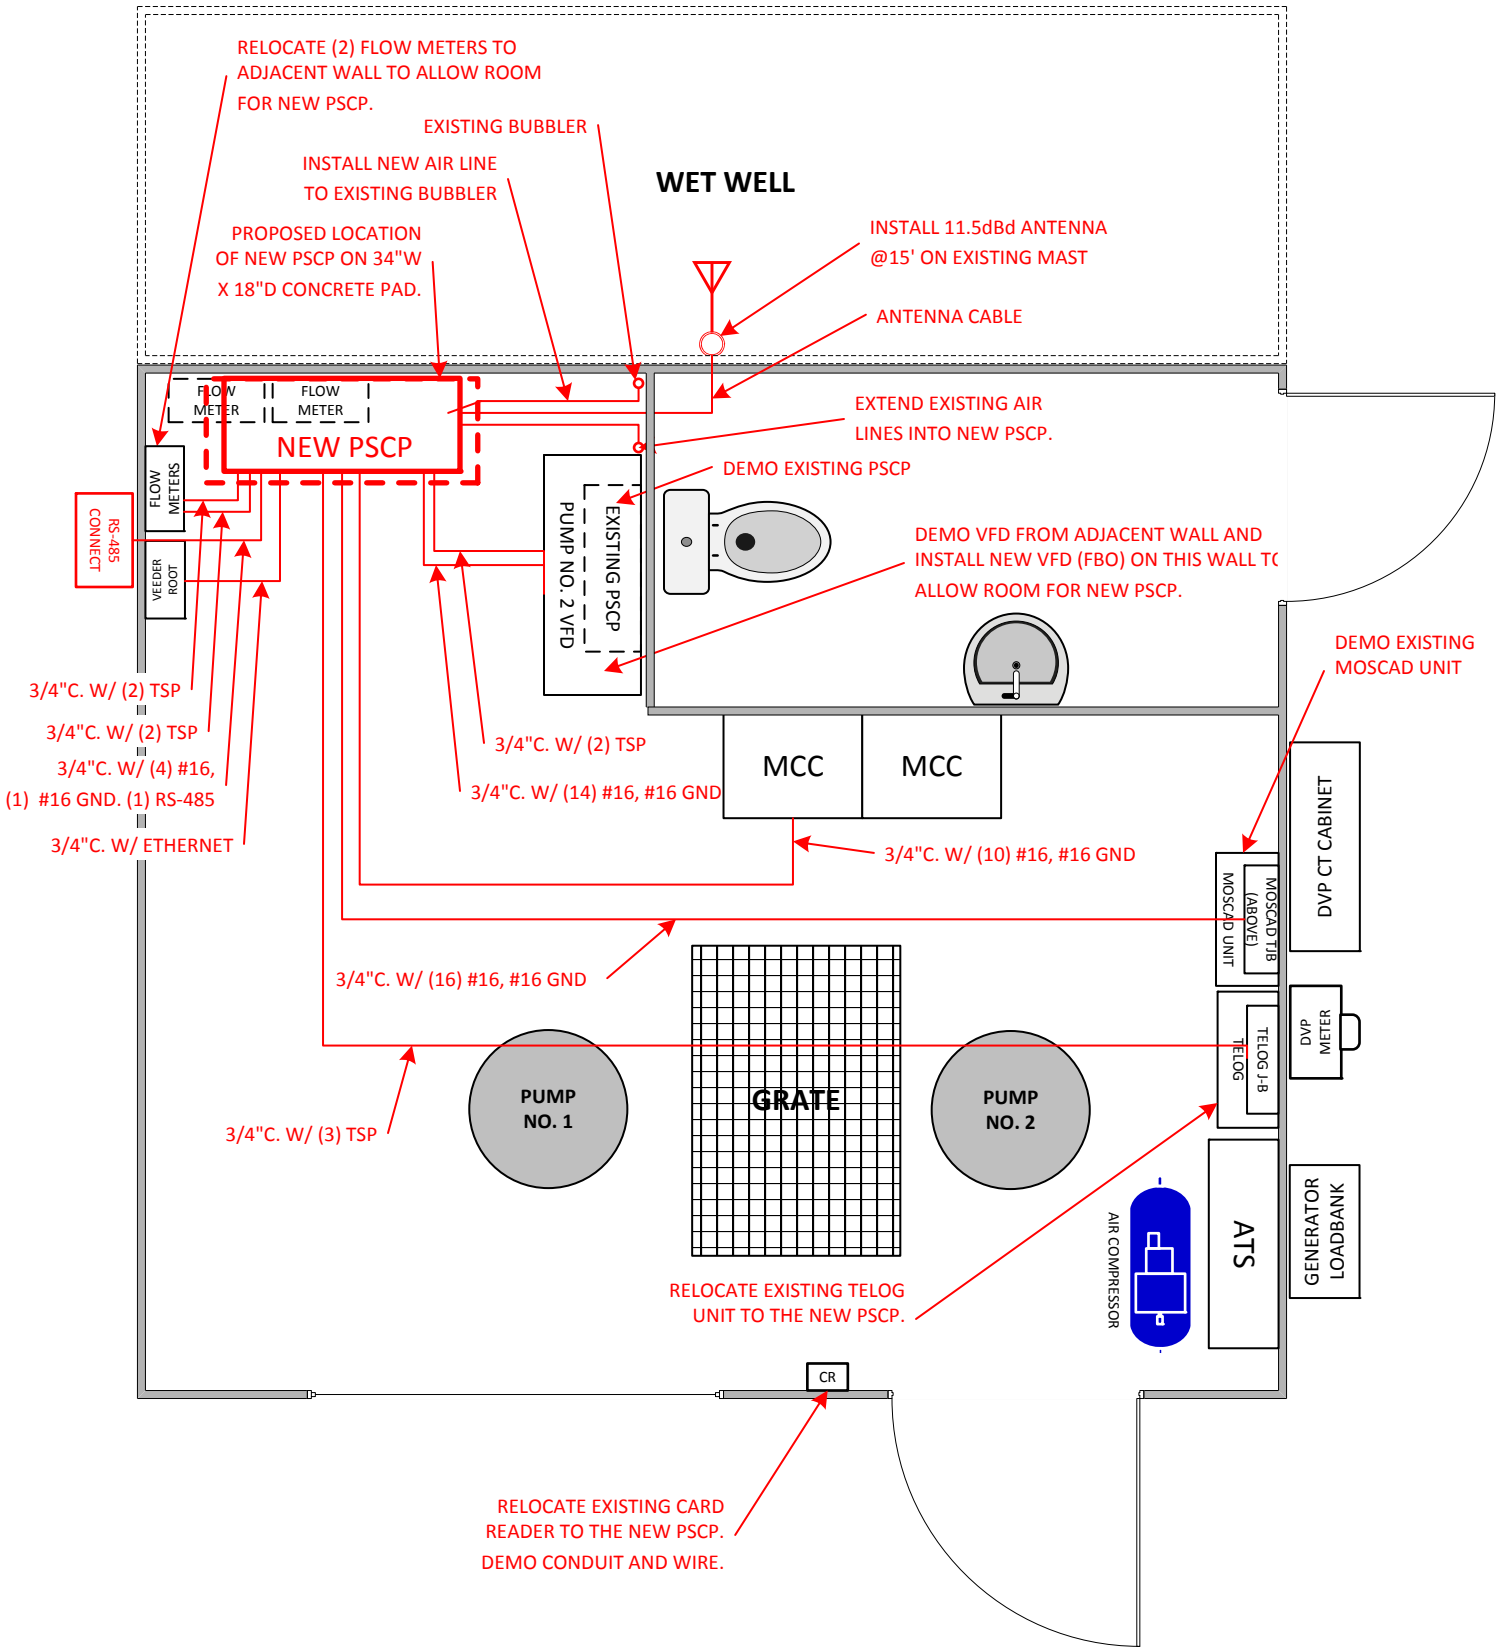


| | | | | | |
|---|---|---|---|---|---|
| the R.E.W. Team ELECTRICAL CONTRACTOR | HAMPTON ROADS SANITATION DISTRICT<br>VIRGINIA BEACH, VIRGINIA | STATION 4218 MORRISON AVENUE PS<br>INSTALLATION DRAWING | | | |
| | INTERCEPTOR SYSTEMS PUMP STATION CONOTROL AND SCADA | DRAWN BY<br>WCS | REVISED<br>7/26/2016 | SCALE:<br>N.T.S. | :SHEET:<br>1 OF 1 |