137 Bowers Hill PRS

N.T.S
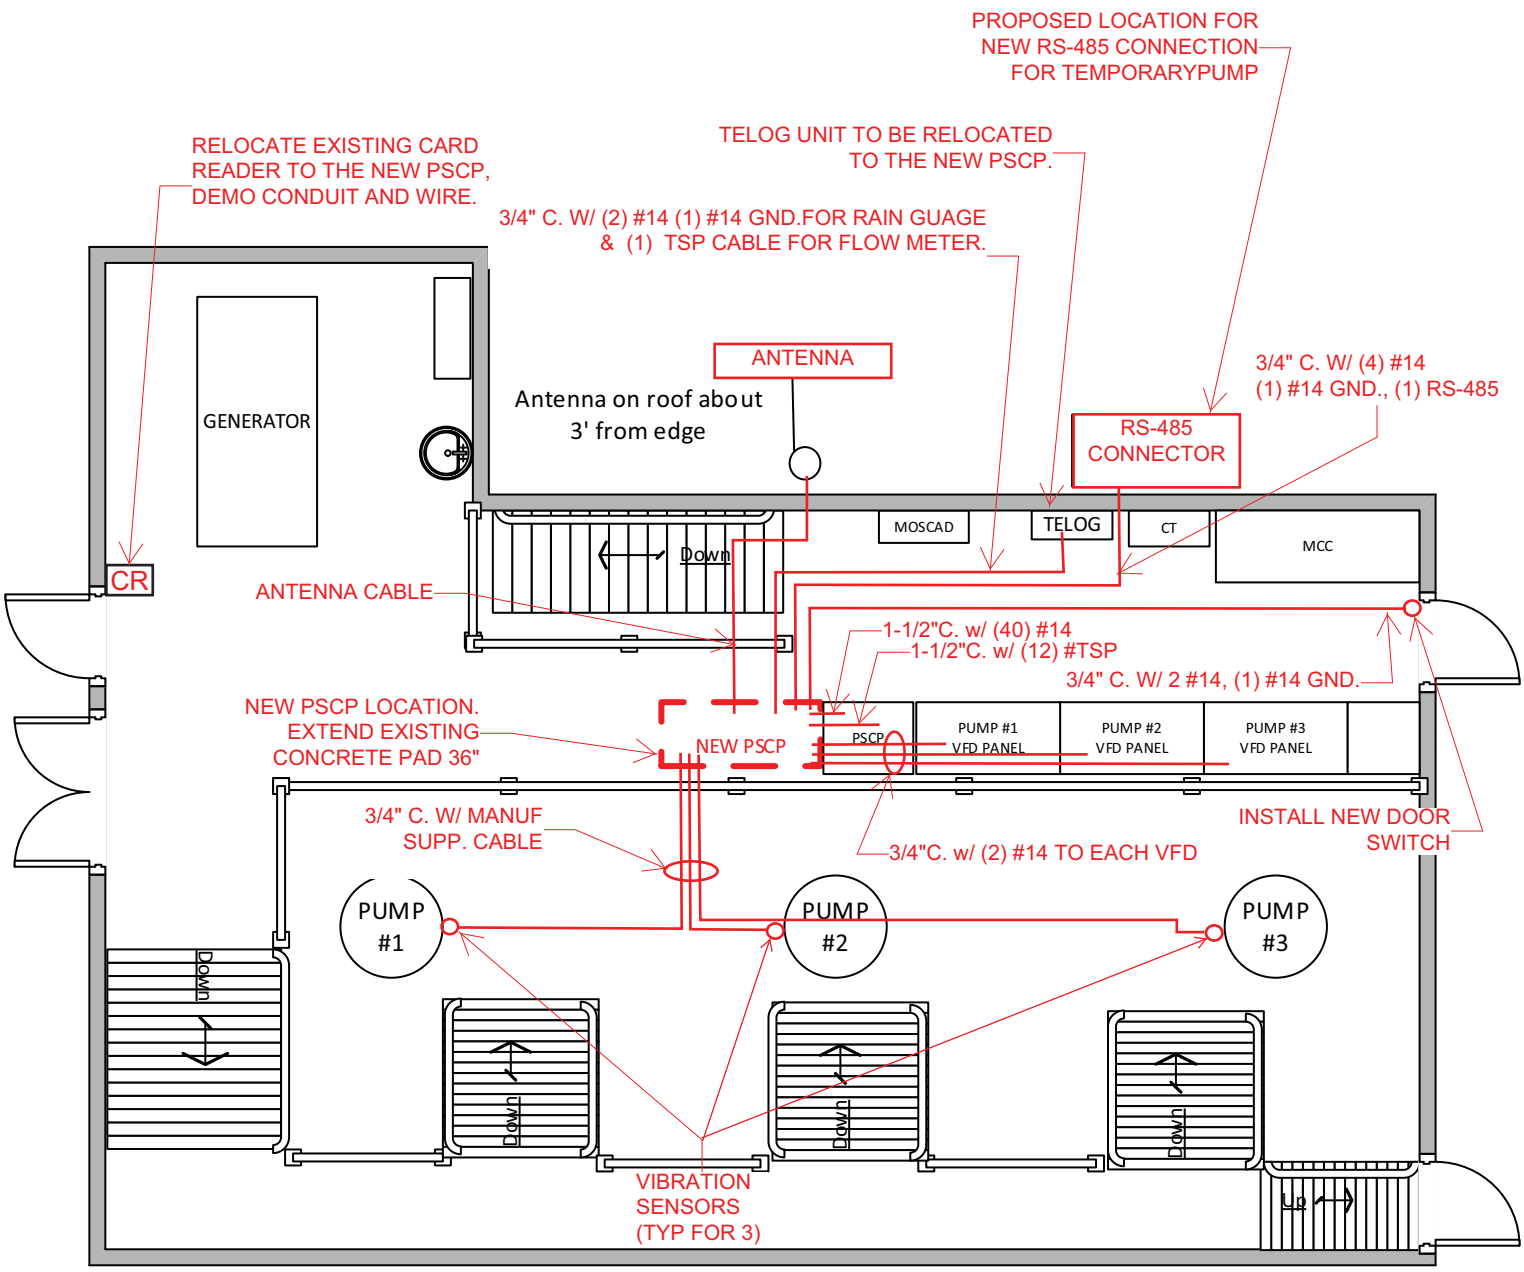
STATION LAYOUT