203 Bayshore PS

N.T.S
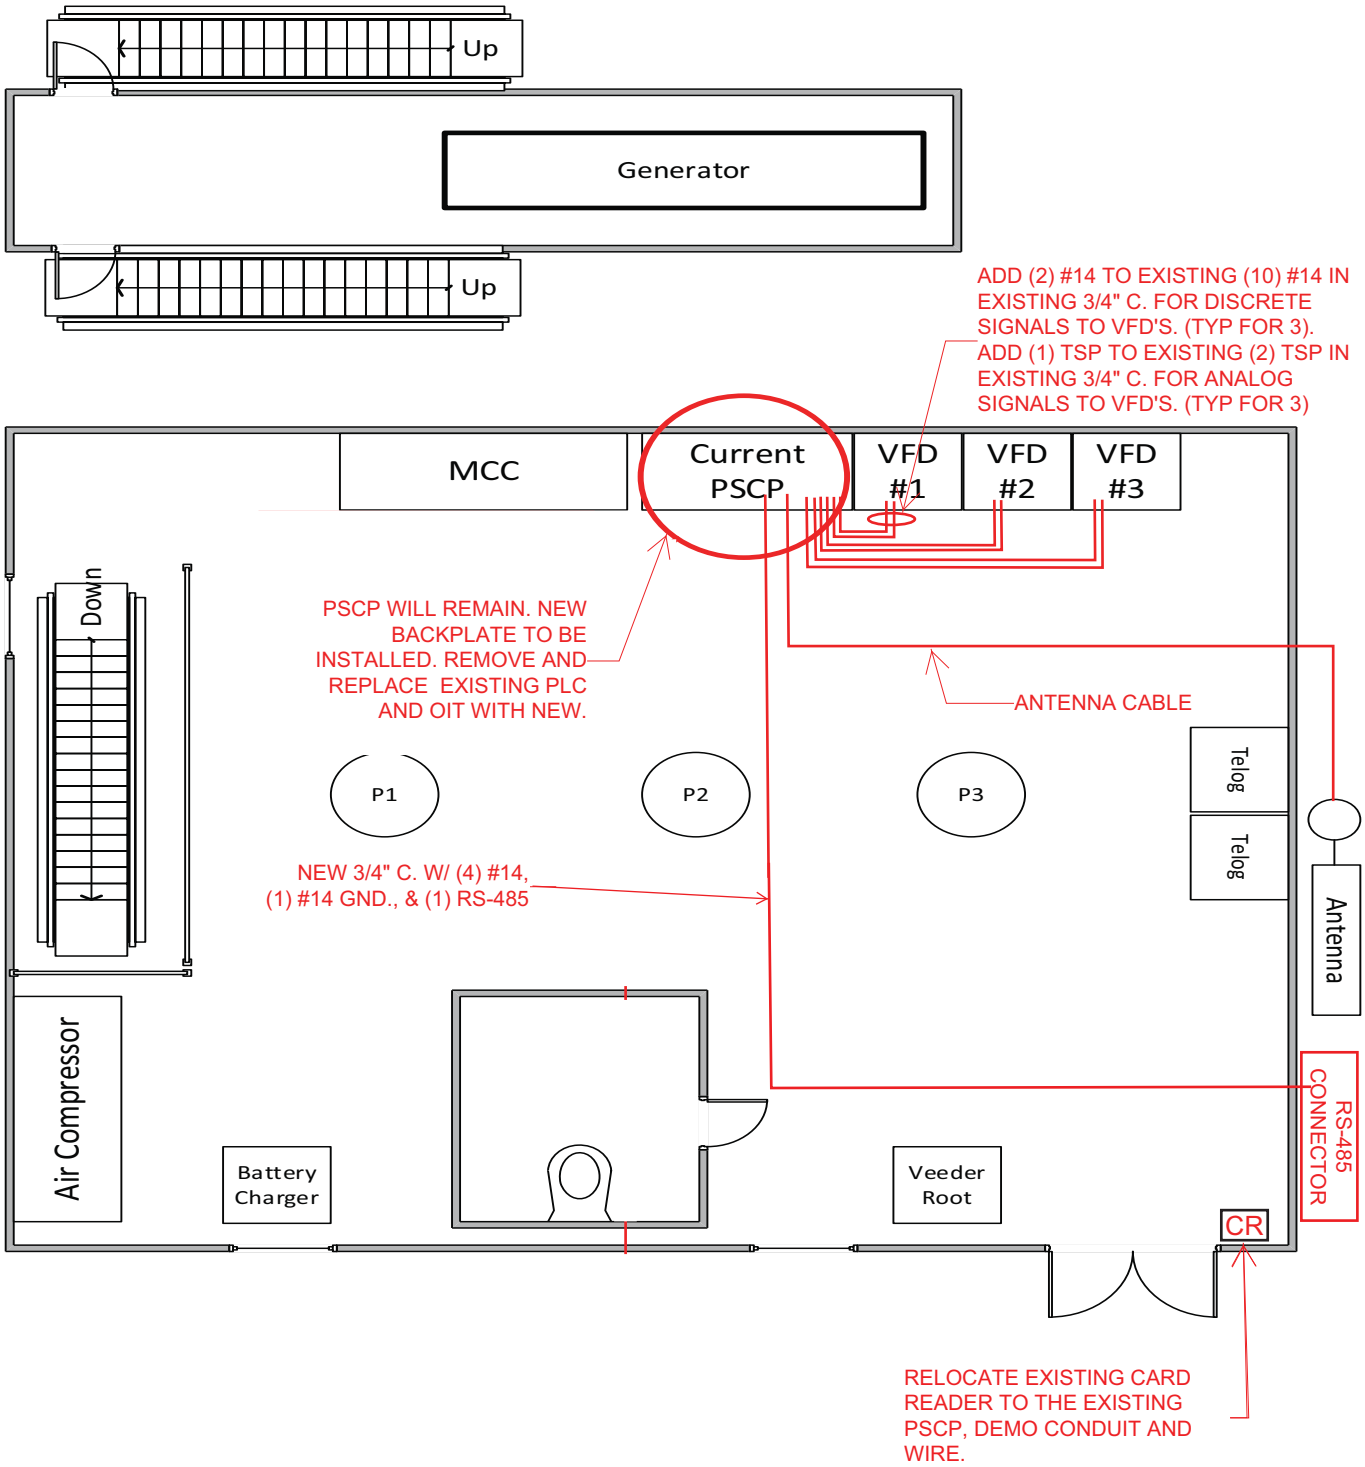
Station Layout