223 Washington Street PS

N.T.S
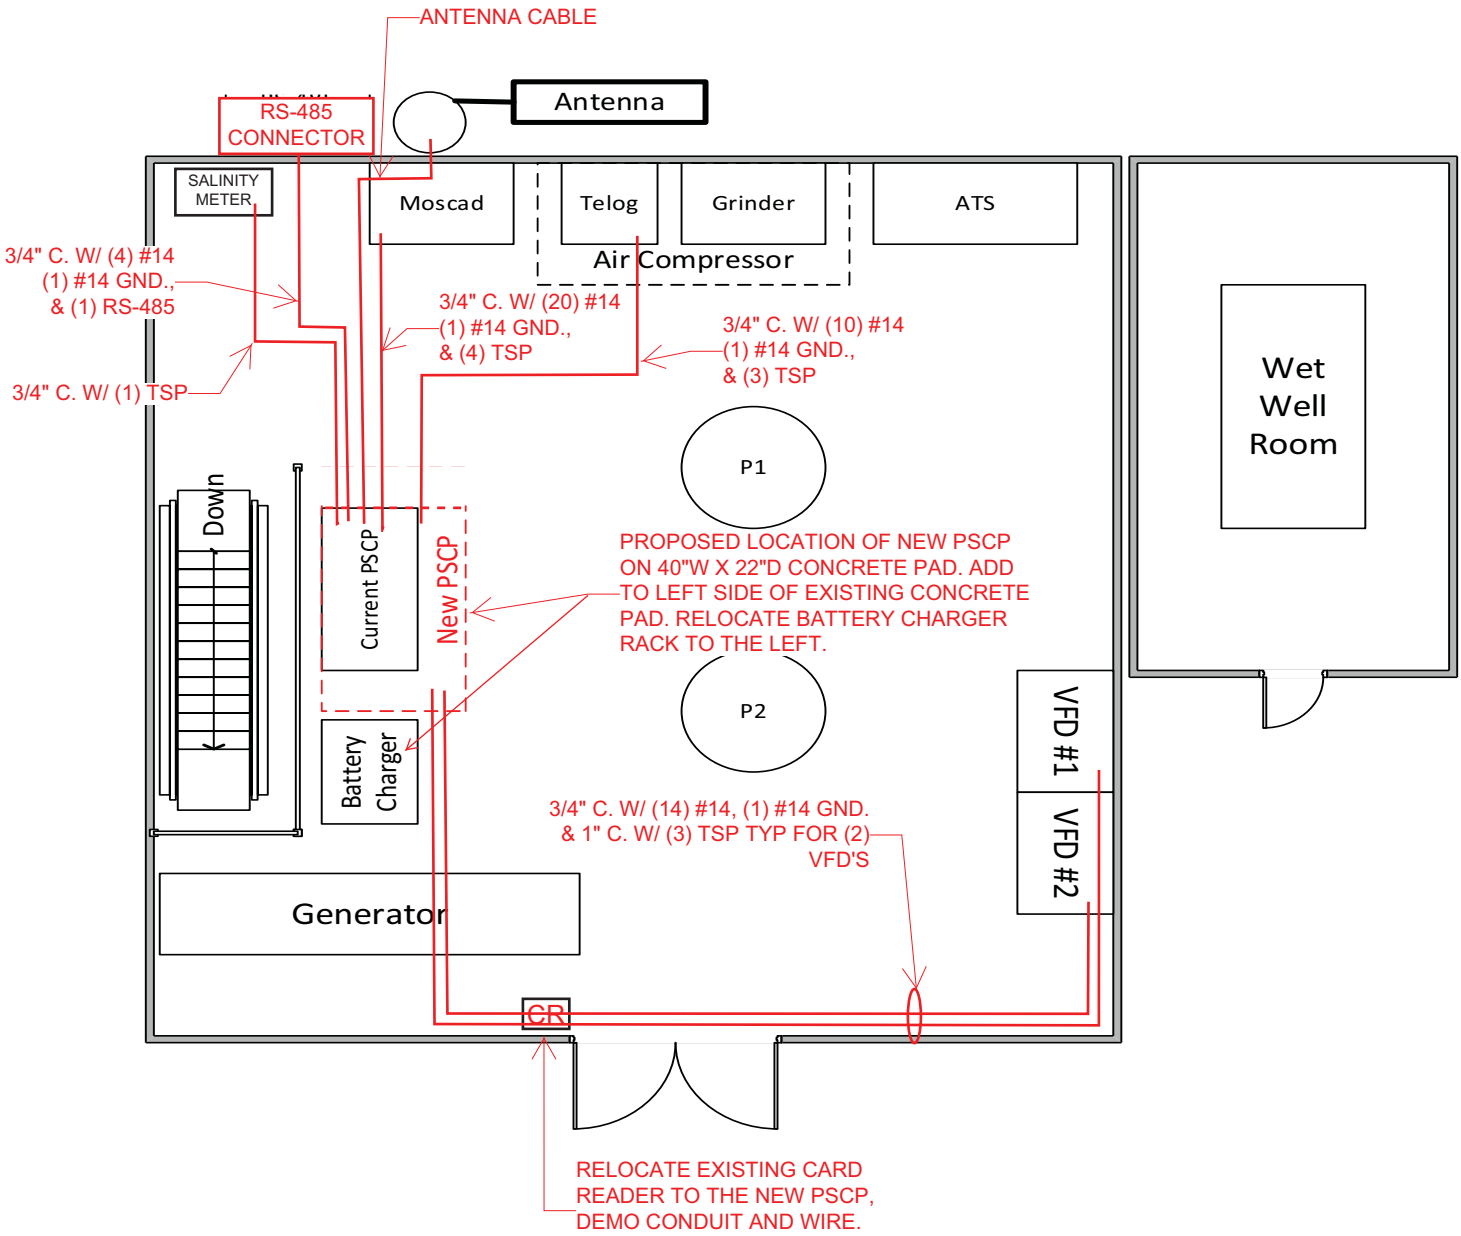
Station Layout